


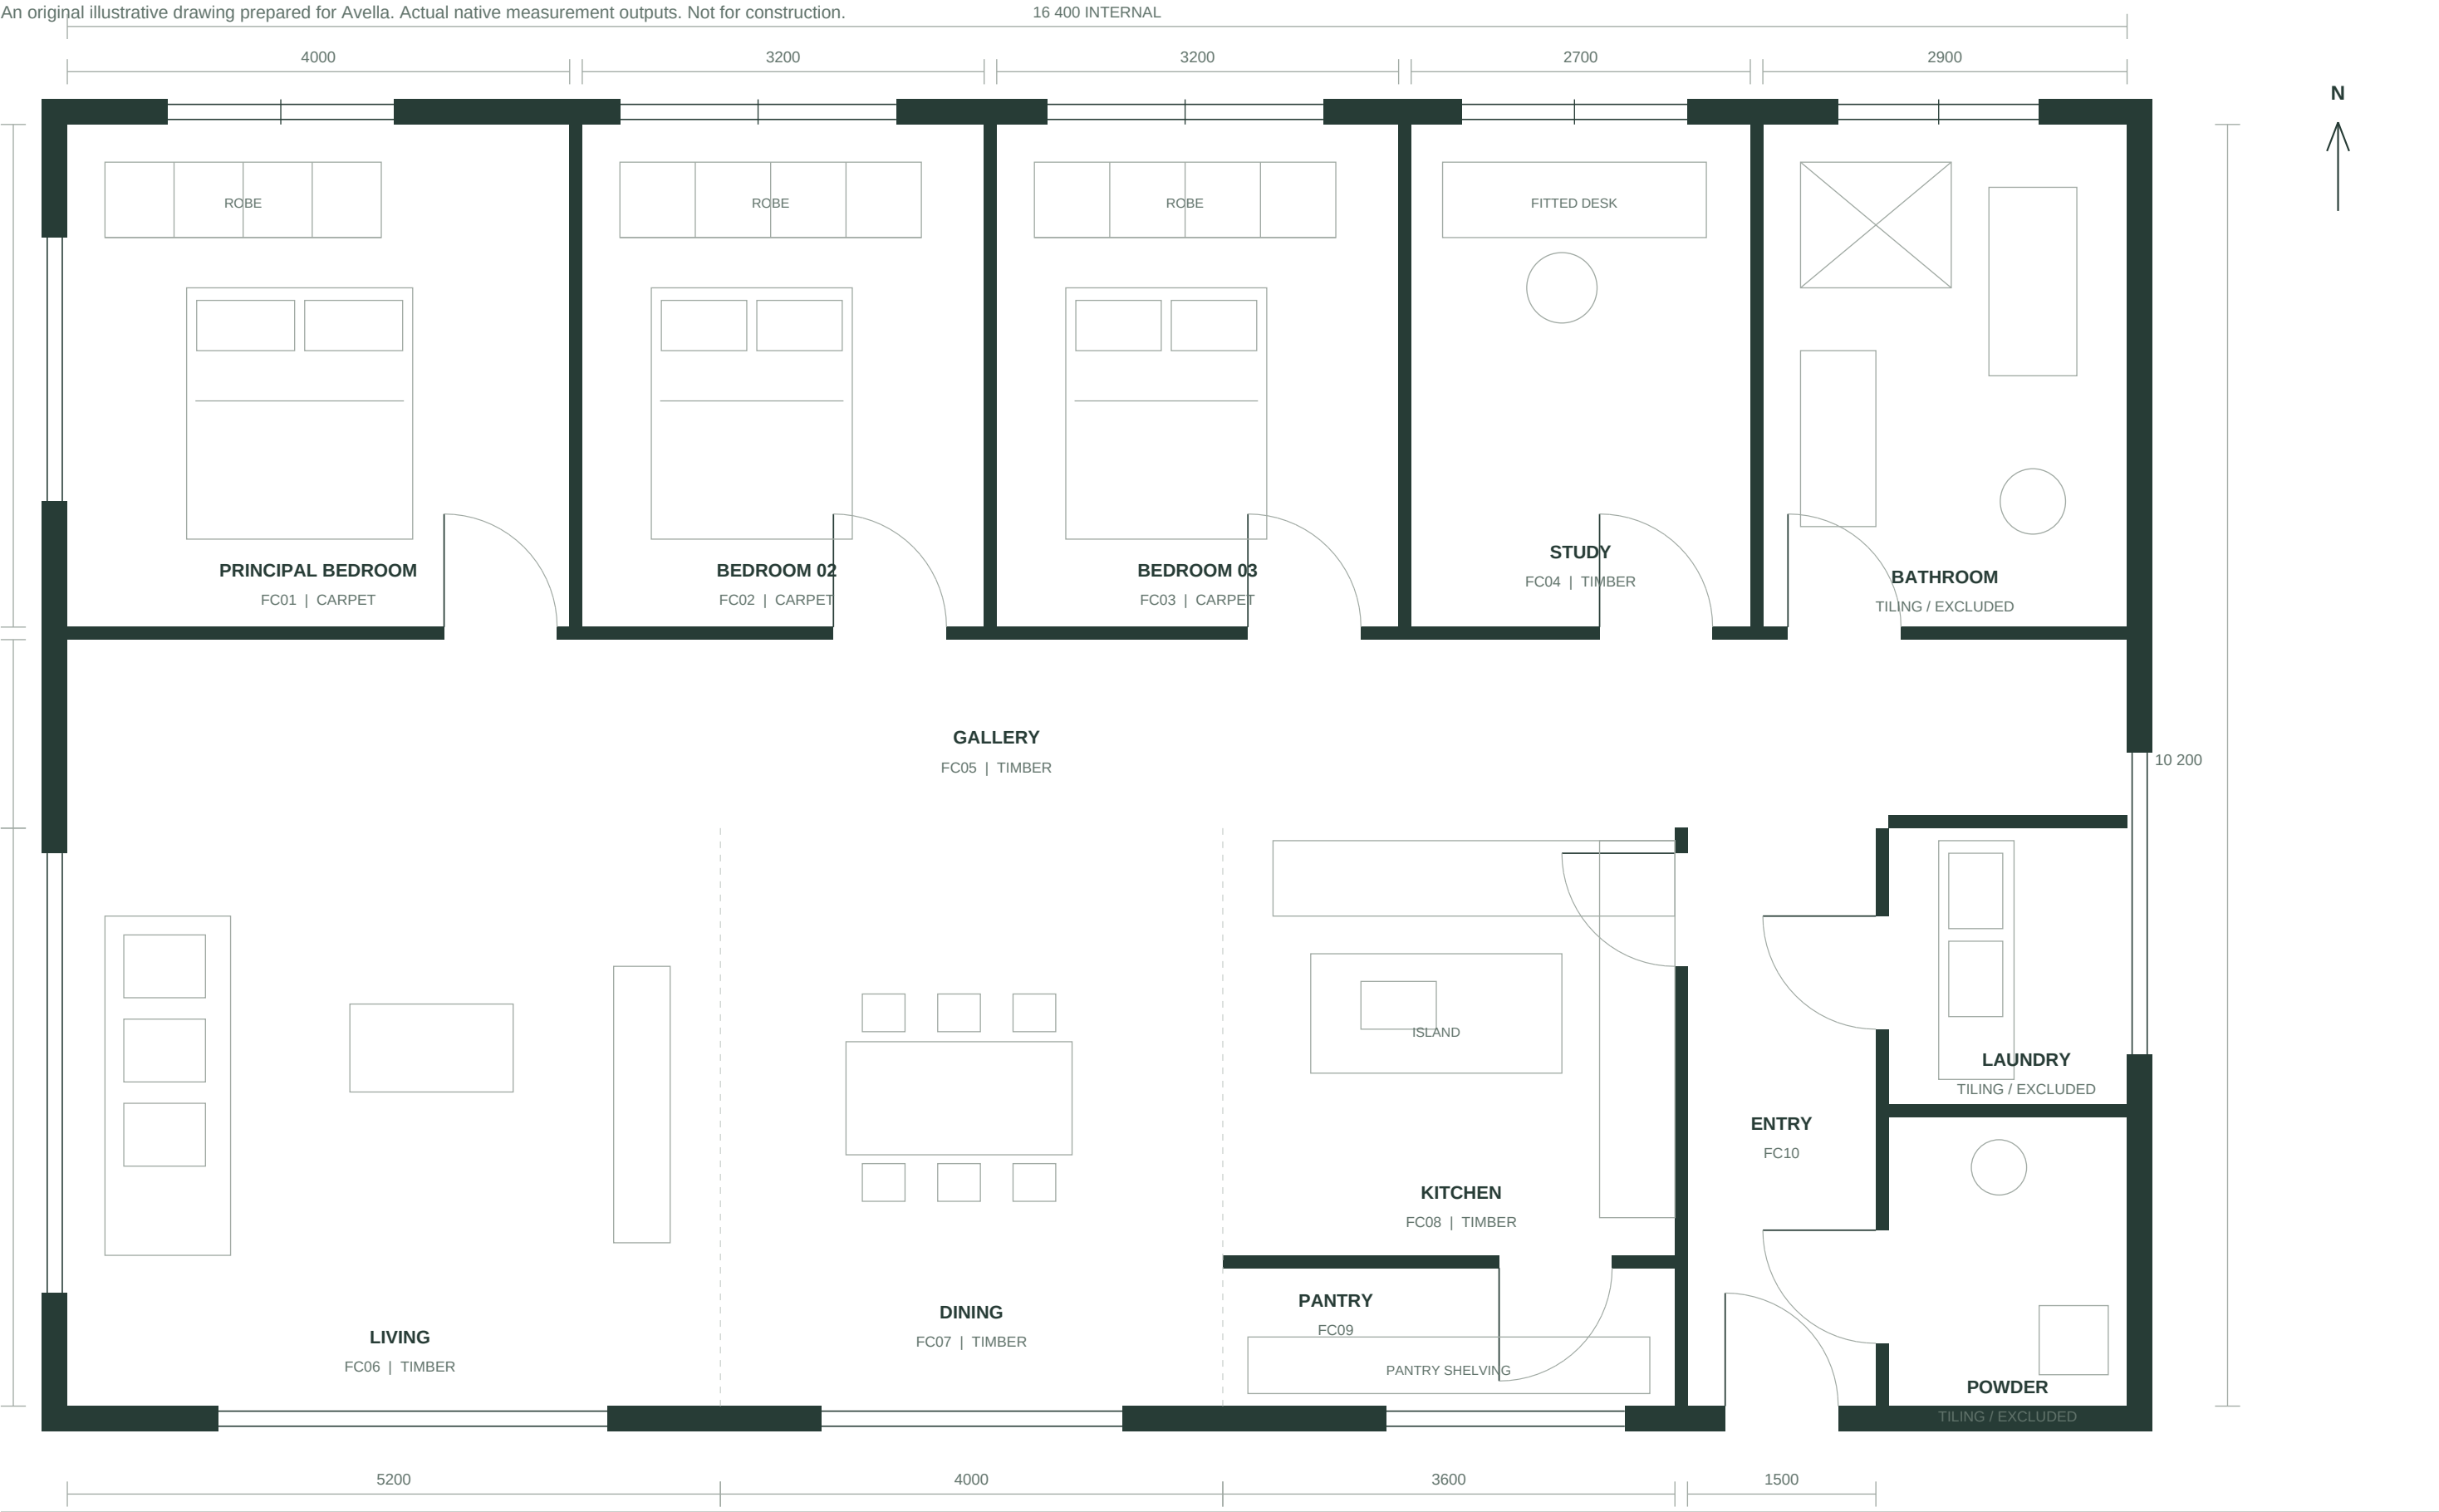

FLOOR-FACE SCOPE

Carpet: bedrooms + robes. Timber: study, gallery, living, dining, kitchen, pantry + entry.

DEMONSTRATION SPECIFICATION

Include fixed-joinery bases. Exclude structural walls and wet-area tiles. Billing / orders TBC.